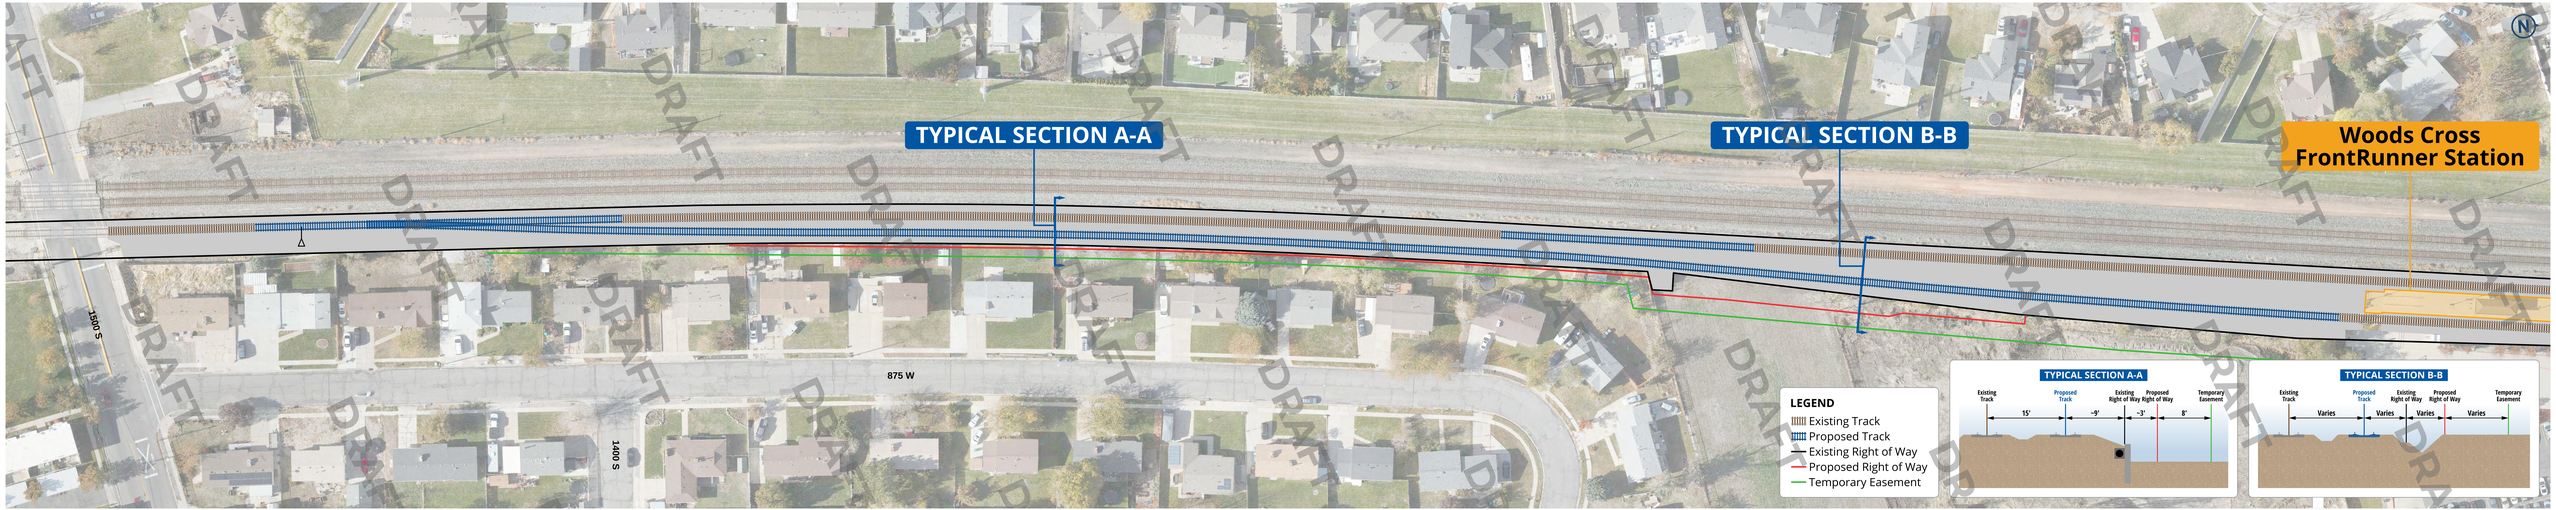
TYPICAL SECTION A-A
TYPICAL SECTION B-B
Woods Cross FrontRunner Station
1500 S
875 W
1400 S
LEGEND
Existing Track
Proposed Track
Existing Right of Way
Proposed Right of Way
Temporary Easement
TYPICAL SECTION A-A
Existing Track
Proposed Track
Existing Right of Way
Proposed Right of Way
Temporary Easement
15'
~9'
~3'
8'
TYPICAL SECTION B-B
Existing Track
Proposed Track
Existing Right of Way
Proposed Right of Way
Temporary Easement
Varies
Varies
Varies
Varies
DRAFT